A3 Original

VEGA TECHNICAL SERVICES (shetland) **LTD.**
Architectural, Land Surveying and Civil Engineering CAD drafting

HOSWICK VISITOR CENTRE · SANDWICK · SHETLAND · ZE2 9HL

Tel: (01950) 431 502/279
Mob: 07770 854 578
E-mail: michael@vegatech.plus.com

© Copyright Vega Technical Services (VTS)
No part of this document may be reproduced or transmitted in any form without the written permission ofVTS. This document should not be relied on or used in circumstances other than those for which it was originally prepared and for which VTS was commissioned. VTS accepts no responsibility for this document to any other party other than the person by whom it was commissioned.

SITE PLAN
1:500

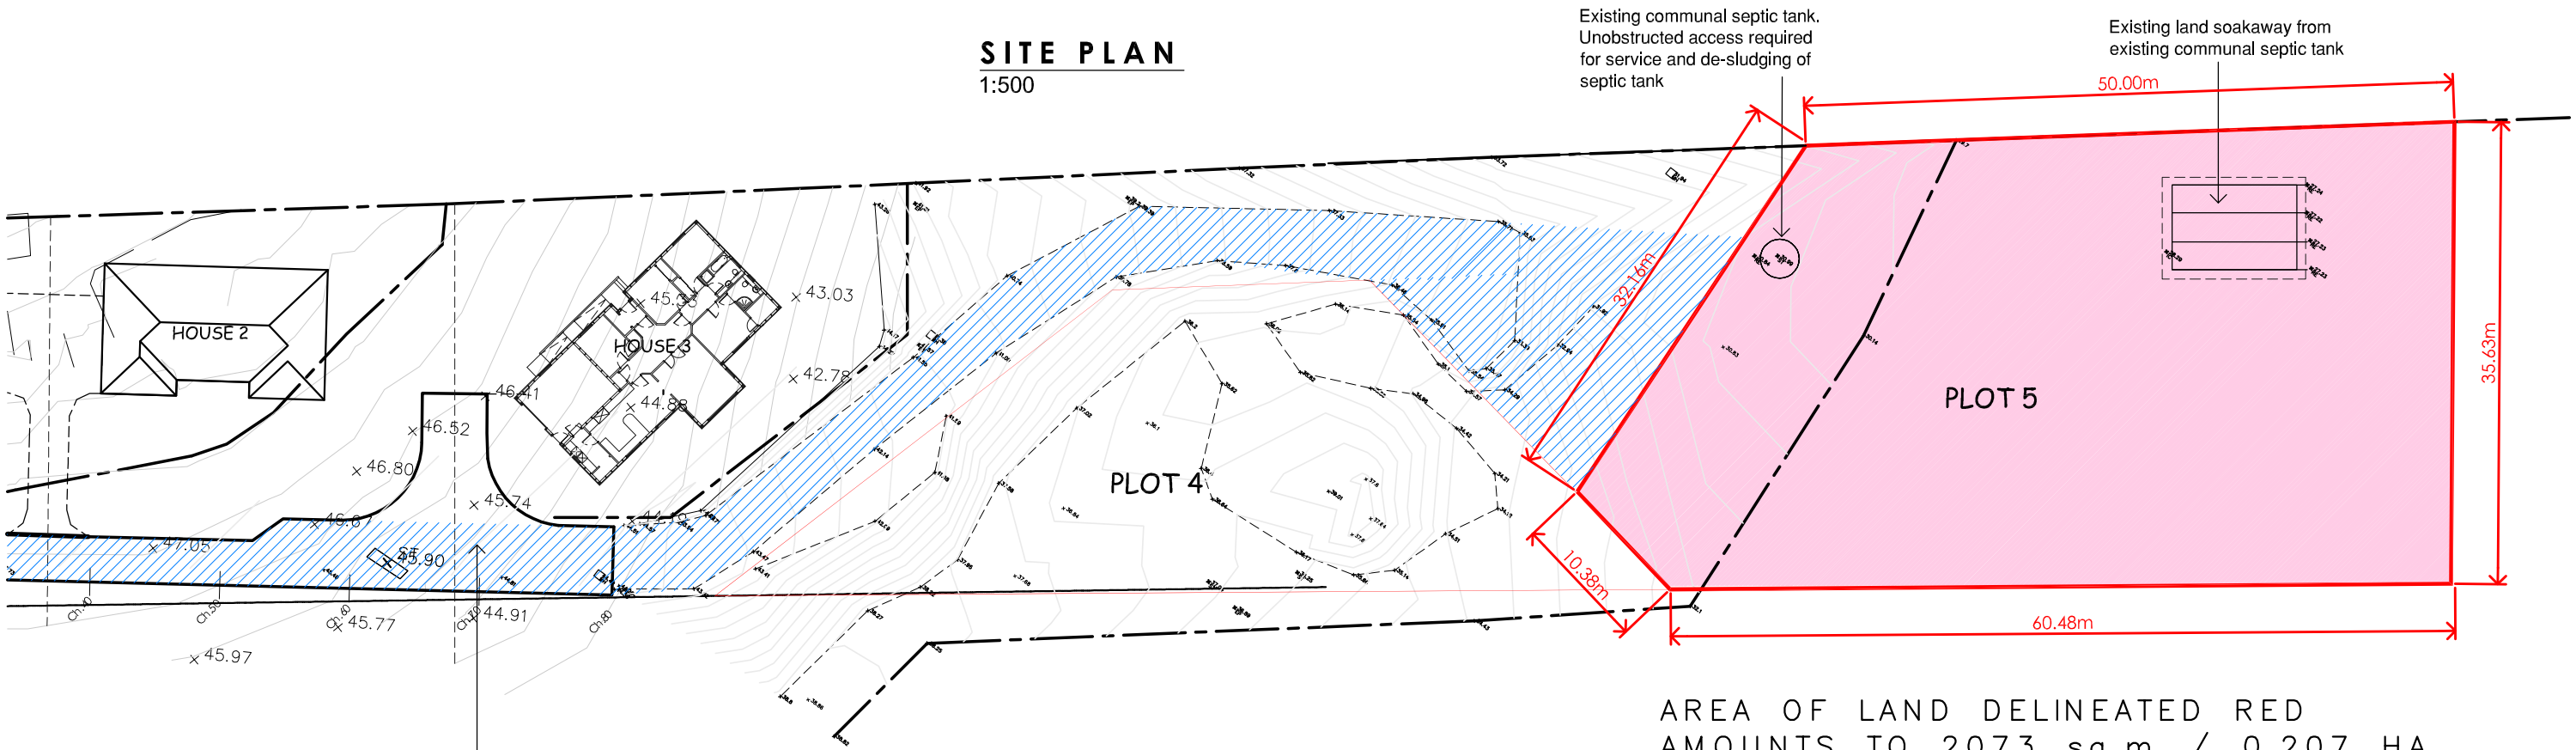

AREA OF LAND DELINEATED RED AMOUNTS TO 2073 sq.m / 0.207 HA. / 0.5 Acre (OR THEREBY)

LOCATION PLAN
1:2500

Approximate Ordnance Survey co-ordinates of centre of site 421 040E, 1149 661N

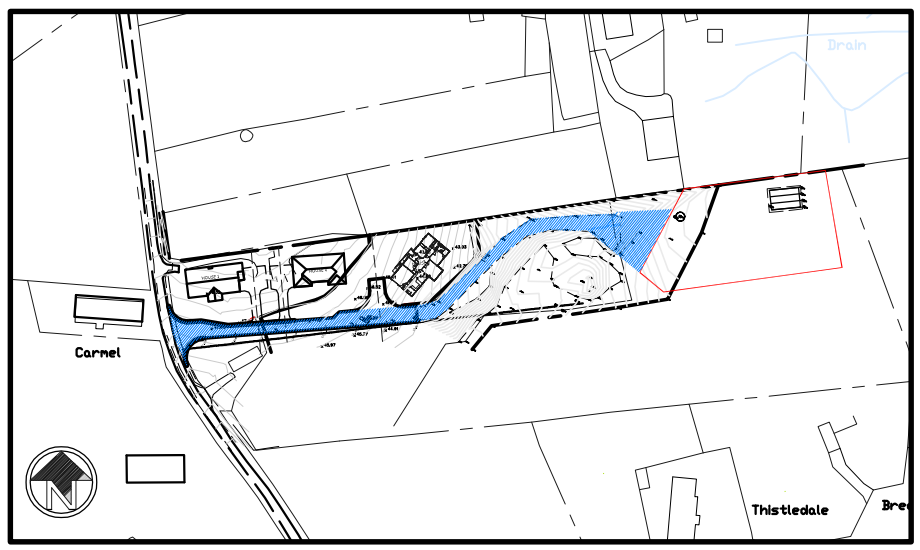

Project: **PROPOSED HOUSING AITHSETTER, CUNNINGSBURGH, SHETLAND - SITE 5 DISPOSITION PLAN**		Date Drawn: 18.3.15
Drawing Title: Disposition site plan		Scale(s) @ A3: 1:500 1:2500
Drawing Status: **REGISTRATION**	Drawing Number: **1097. 01**	Revision: **A**